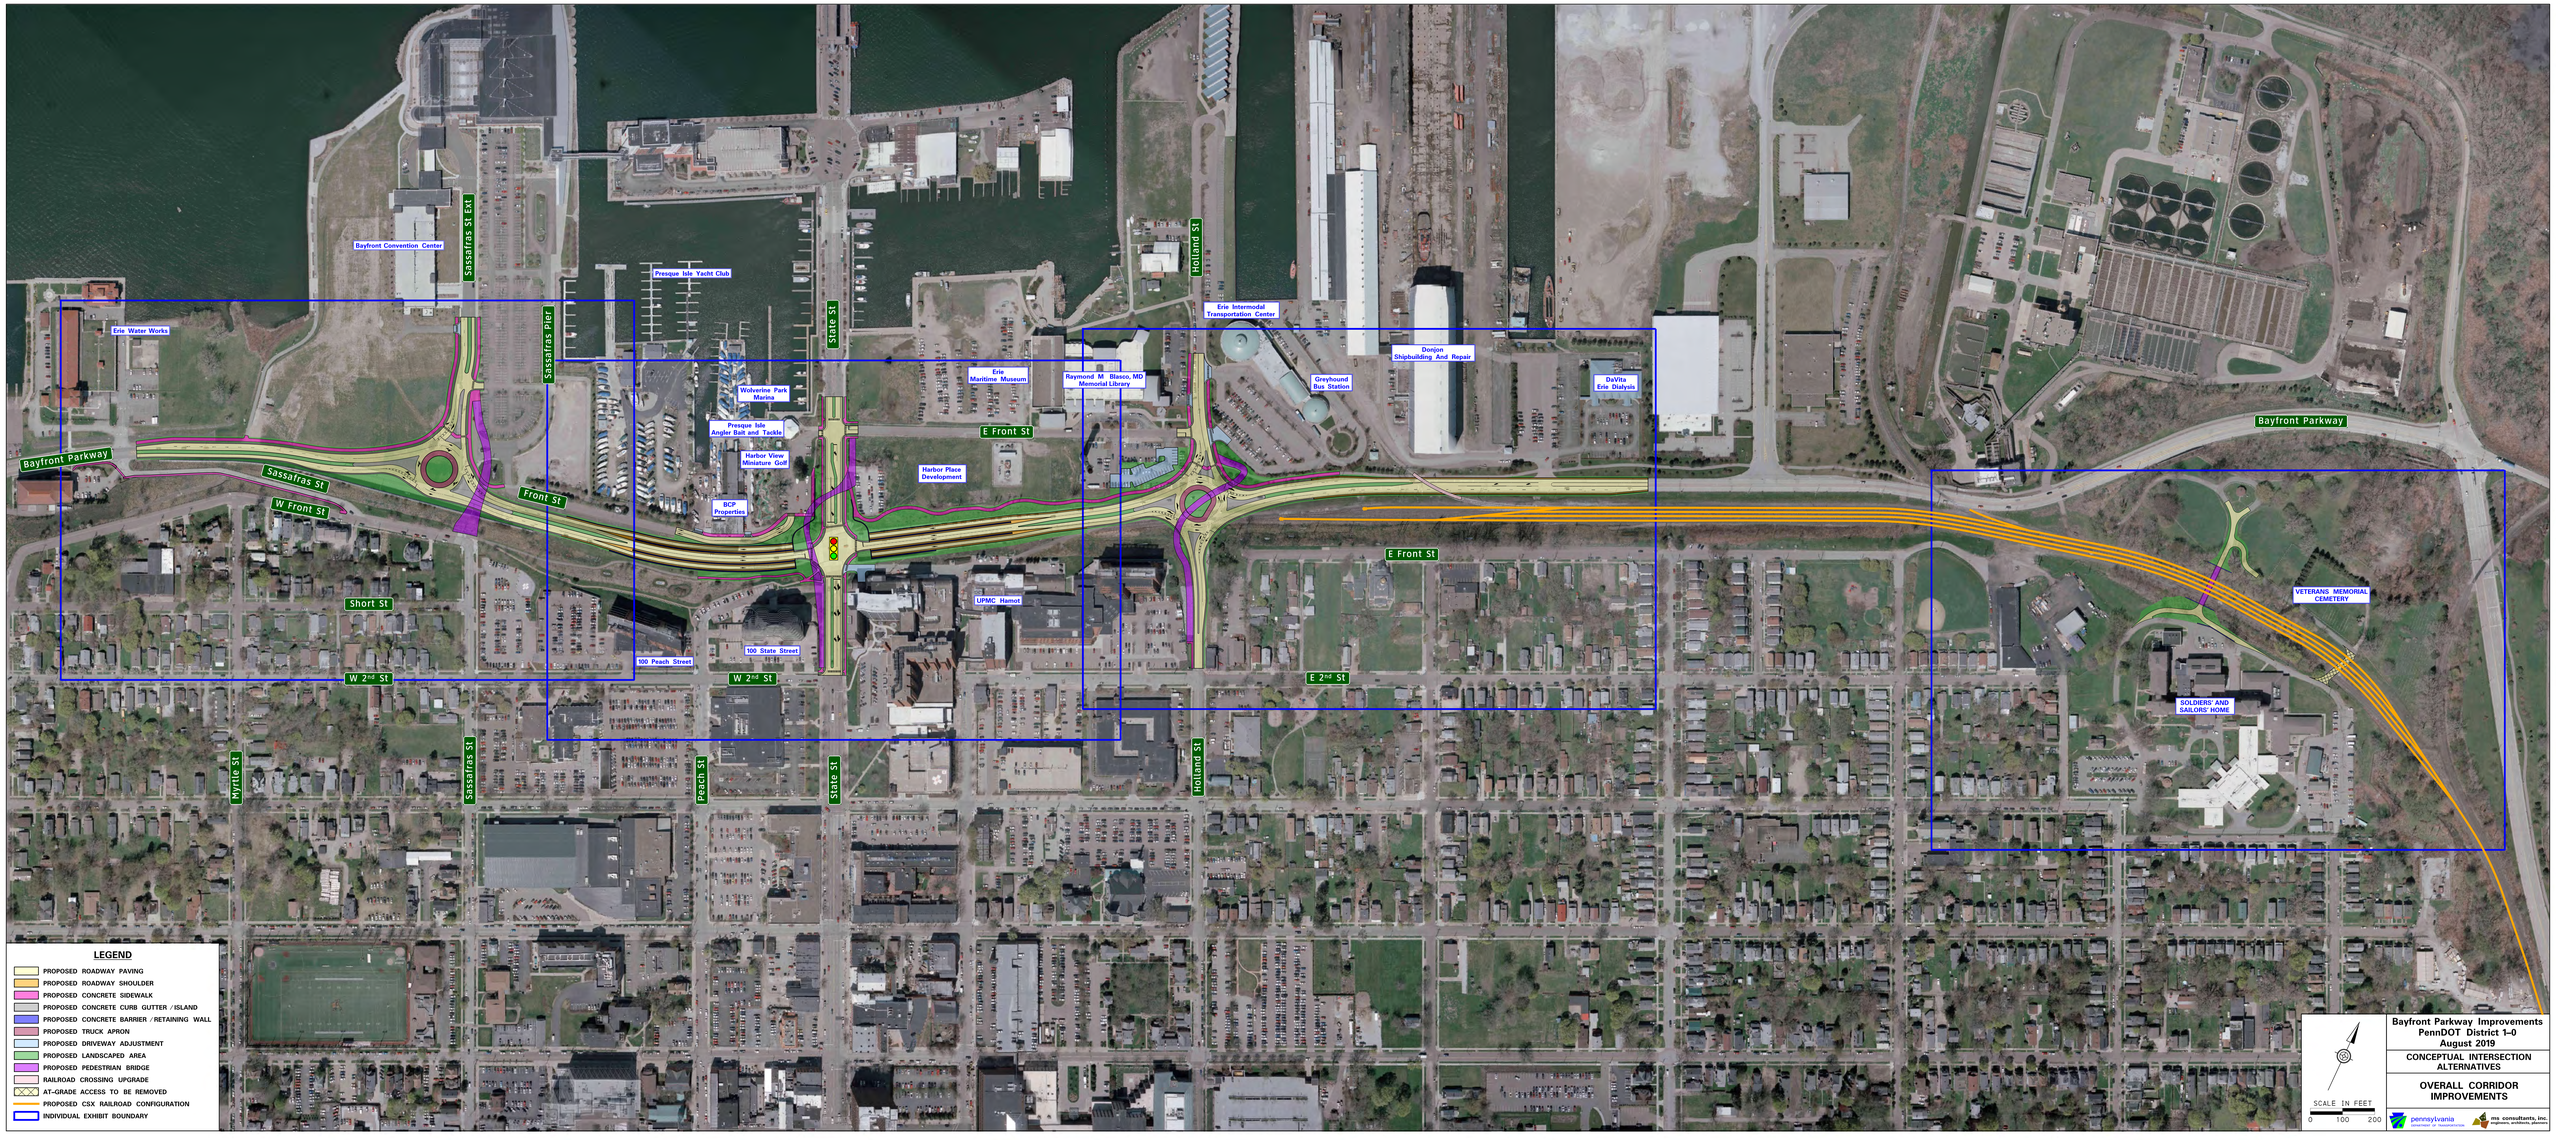
Bayfront Convention Center
Sassafras St Ext
Presque Isle Yacht Club
Erie Water Works
Sassafras Pier
State St
Holland St
Erie Intermodal Transportation Center
Donjon Shipbuilding And Repair
Greyhound Bus Station
DaVita Erie Dialysis
Erie Maritime Museum
Raymond M Blasco, MD Memorial Library
Wolverine Park Marina
Presque Isle Angler Bait and Tackle
Harbor View Miniature Golf
BCP Properties
Harbor Place Development
E Front St
Bayfront Parkway
Sassafras St
W Front St
Front St
Short St
UPMC Hamot
100 Peach Street
100 State Street
W 2nd St
E 2nd St
VETERANS MEMORIAL CEMETERY
SOLDIERS' AND SAILORS' HOME
Myrtle St
Peach St
LEGEND
PROPOSED ROADWAY PAVING
PROPOSED ROADWAY SHOULDER
PROPOSED CONCRETE SIDEWALK
PROPOSED CONCRETE CURB GUTTER / ISLAND
PROPOSED CONCRETE BARRIER / RETAINING WALL
PROPOSED TRUCK APRON
PROPOSED DRIVEWAY ADJUSTMENT
PROPOSED LANDSCAPED AREA
PROPOSED PEDESTRIAN BRIDGE
RAILROAD CROSSING UPGRADE
AT-GRADE ACCESS TO BE REMOVED
PROPOSED CSX RAILROAD CONFIGURATION
INDIVIDUAL EXHIBIT BOUNDARY
SCALE IN FEET
0 100 200
Bayfront Parkway Improvements
PennDOT District 1-0
August 2019
CONCEPTUAL INTERSECTION ALTERNATIVES
OVERALL CORRIDOR IMPROVEMENTS
pennsylvania
DEPARTMENT OF TRANSPORTATION
rks consultants, inc.
engineers, architects, planners